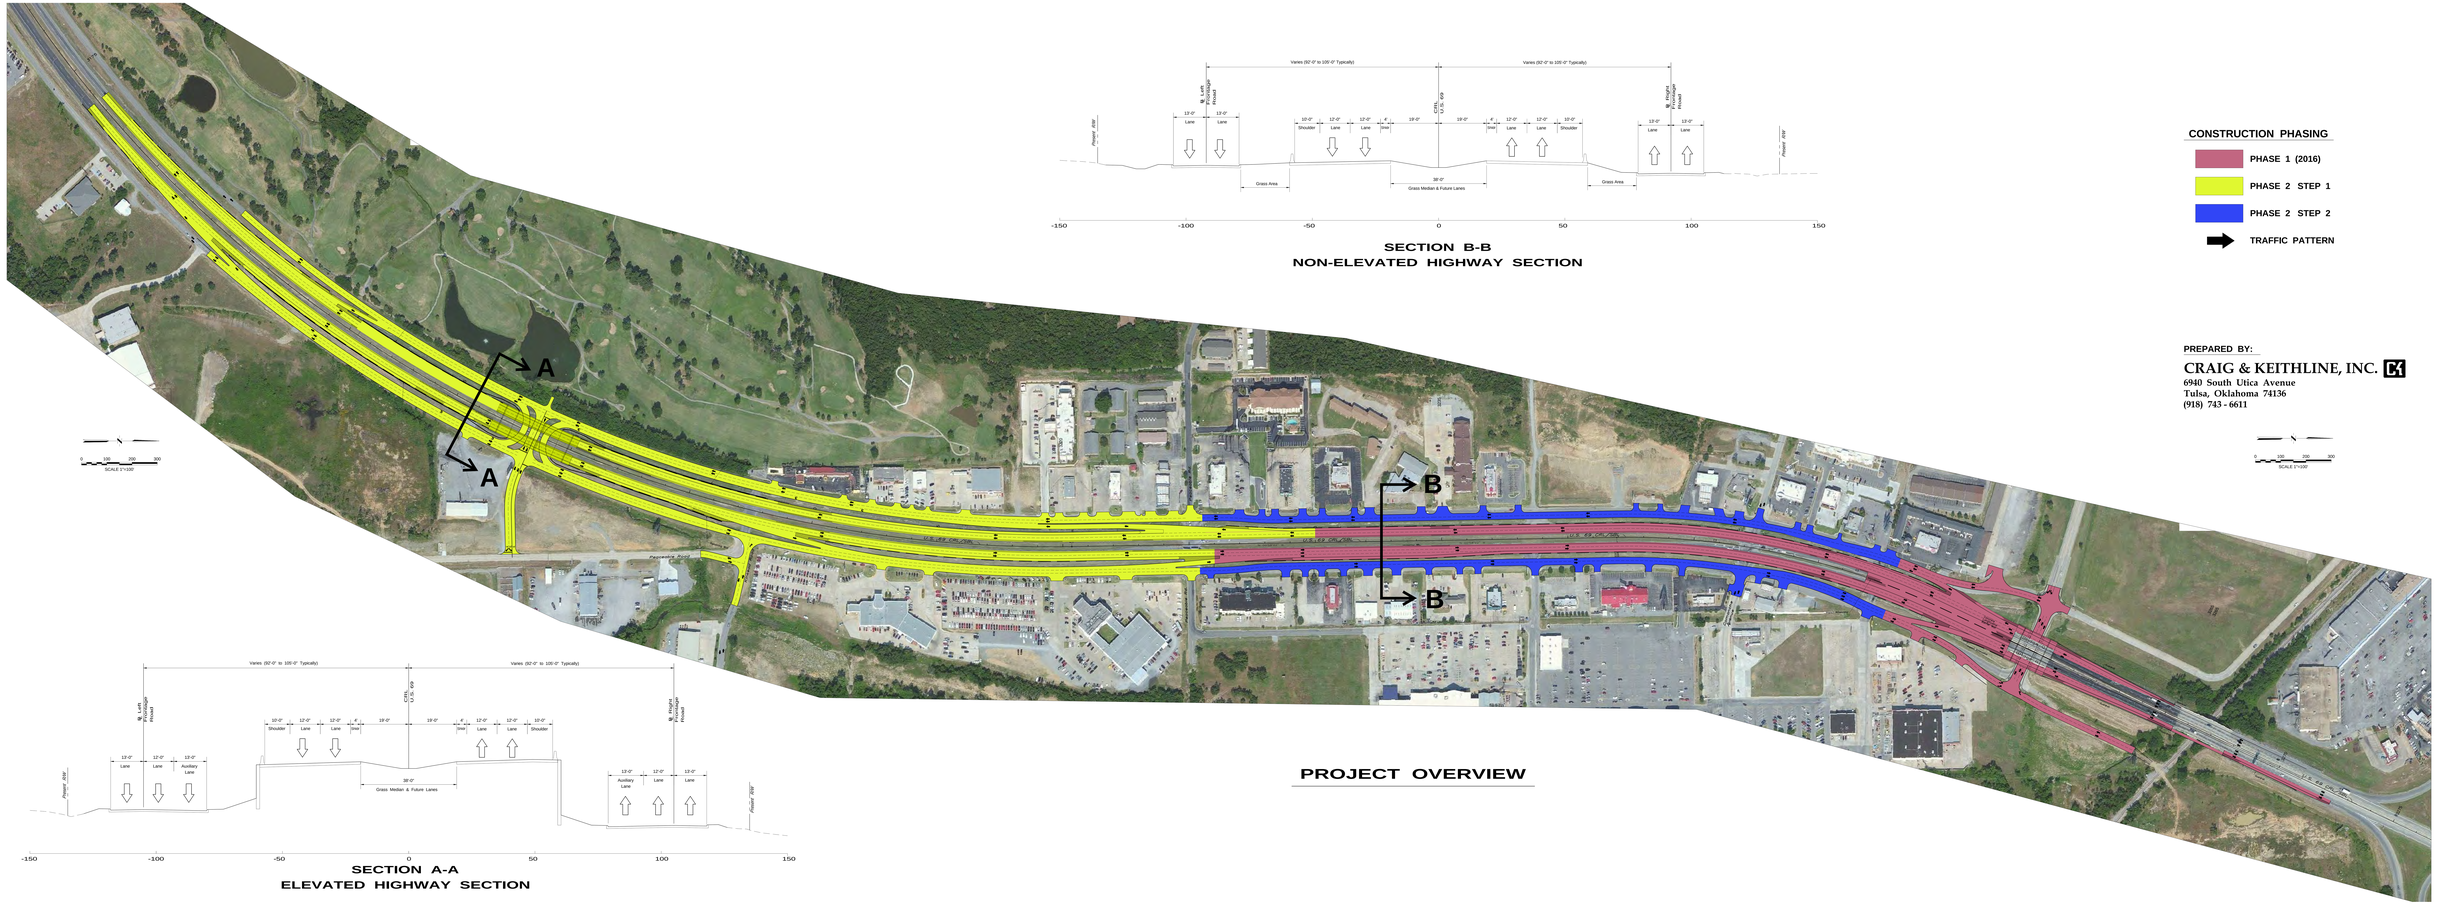

SECTION B-B
NON-ELEVATED HIGHWAY SECTION

SECTION A-A
ELEVATED HIGHWAY SECTION

PROJECT OVERVIEW